# CEILING FIXTURE LEGEND

- 1 x 4 FLUORESCENT LIGHT FIXTURE
- 2 x 4 FLUORESCENT LIGHT FIXTURE
- 2 x 2 FLUORESCENT LIGHT FIXTURE
- SUSPENDED STRIP PENDANT
- STRIP FLUORESCENT LIGHT FIXTURE
- WALL MOUNTED FLUORESCENT LIGHT FIXTURE
- DECORATIVE LIGHT FIXTURE
- RECESSED LIGHT FIXTURE
- SUPPLY AIR REGISTER
- RETURN AIR GRILLE
- EXHAUST FAN
- EXIT INDICATOR
- RECESSED FLUORESCENT LINEAR FIXTURE

# NOTES

1. ALL RECESSED LIGHT FIXTURES, SPRINKLER HEADS AND PENDANT LIGHT FIXTURES IN THE CEILING TILE ARE CENTERED IN THE TILE UNLESS NOTED OTHERWISE.
2. THE PLACEMENT OF ALL CEILING MOUNTED LIGHT FIXTURES SHALL BE COORDINATED WITH DOOR SWINGS.
3. PROJECTOR AND MOUNT-OWNER PROVIDED/INSTALLED, TYPICAL.

# CEILING TYPES

1. GYP. BD.
2. 2'x2' A.C.T.
3. SUSPENDED PANEL SYSTEM 2'x2' BLACK A.C.T. 6" ABOVE TOP OF PANEL SYSTEM
4. CURVED SUSPENDED PANEL SYSTEM 2'x2' BLACK A.C.T. 6" ABOVE TOP OF PANEL SYSTEM
5. EXPOSED CEILING
6. MATCH EXISTING CEILING SYSTEM
7. 2'x2' METAL CEILING TILE

## KEY

HEIGHT
CEILING TYPE

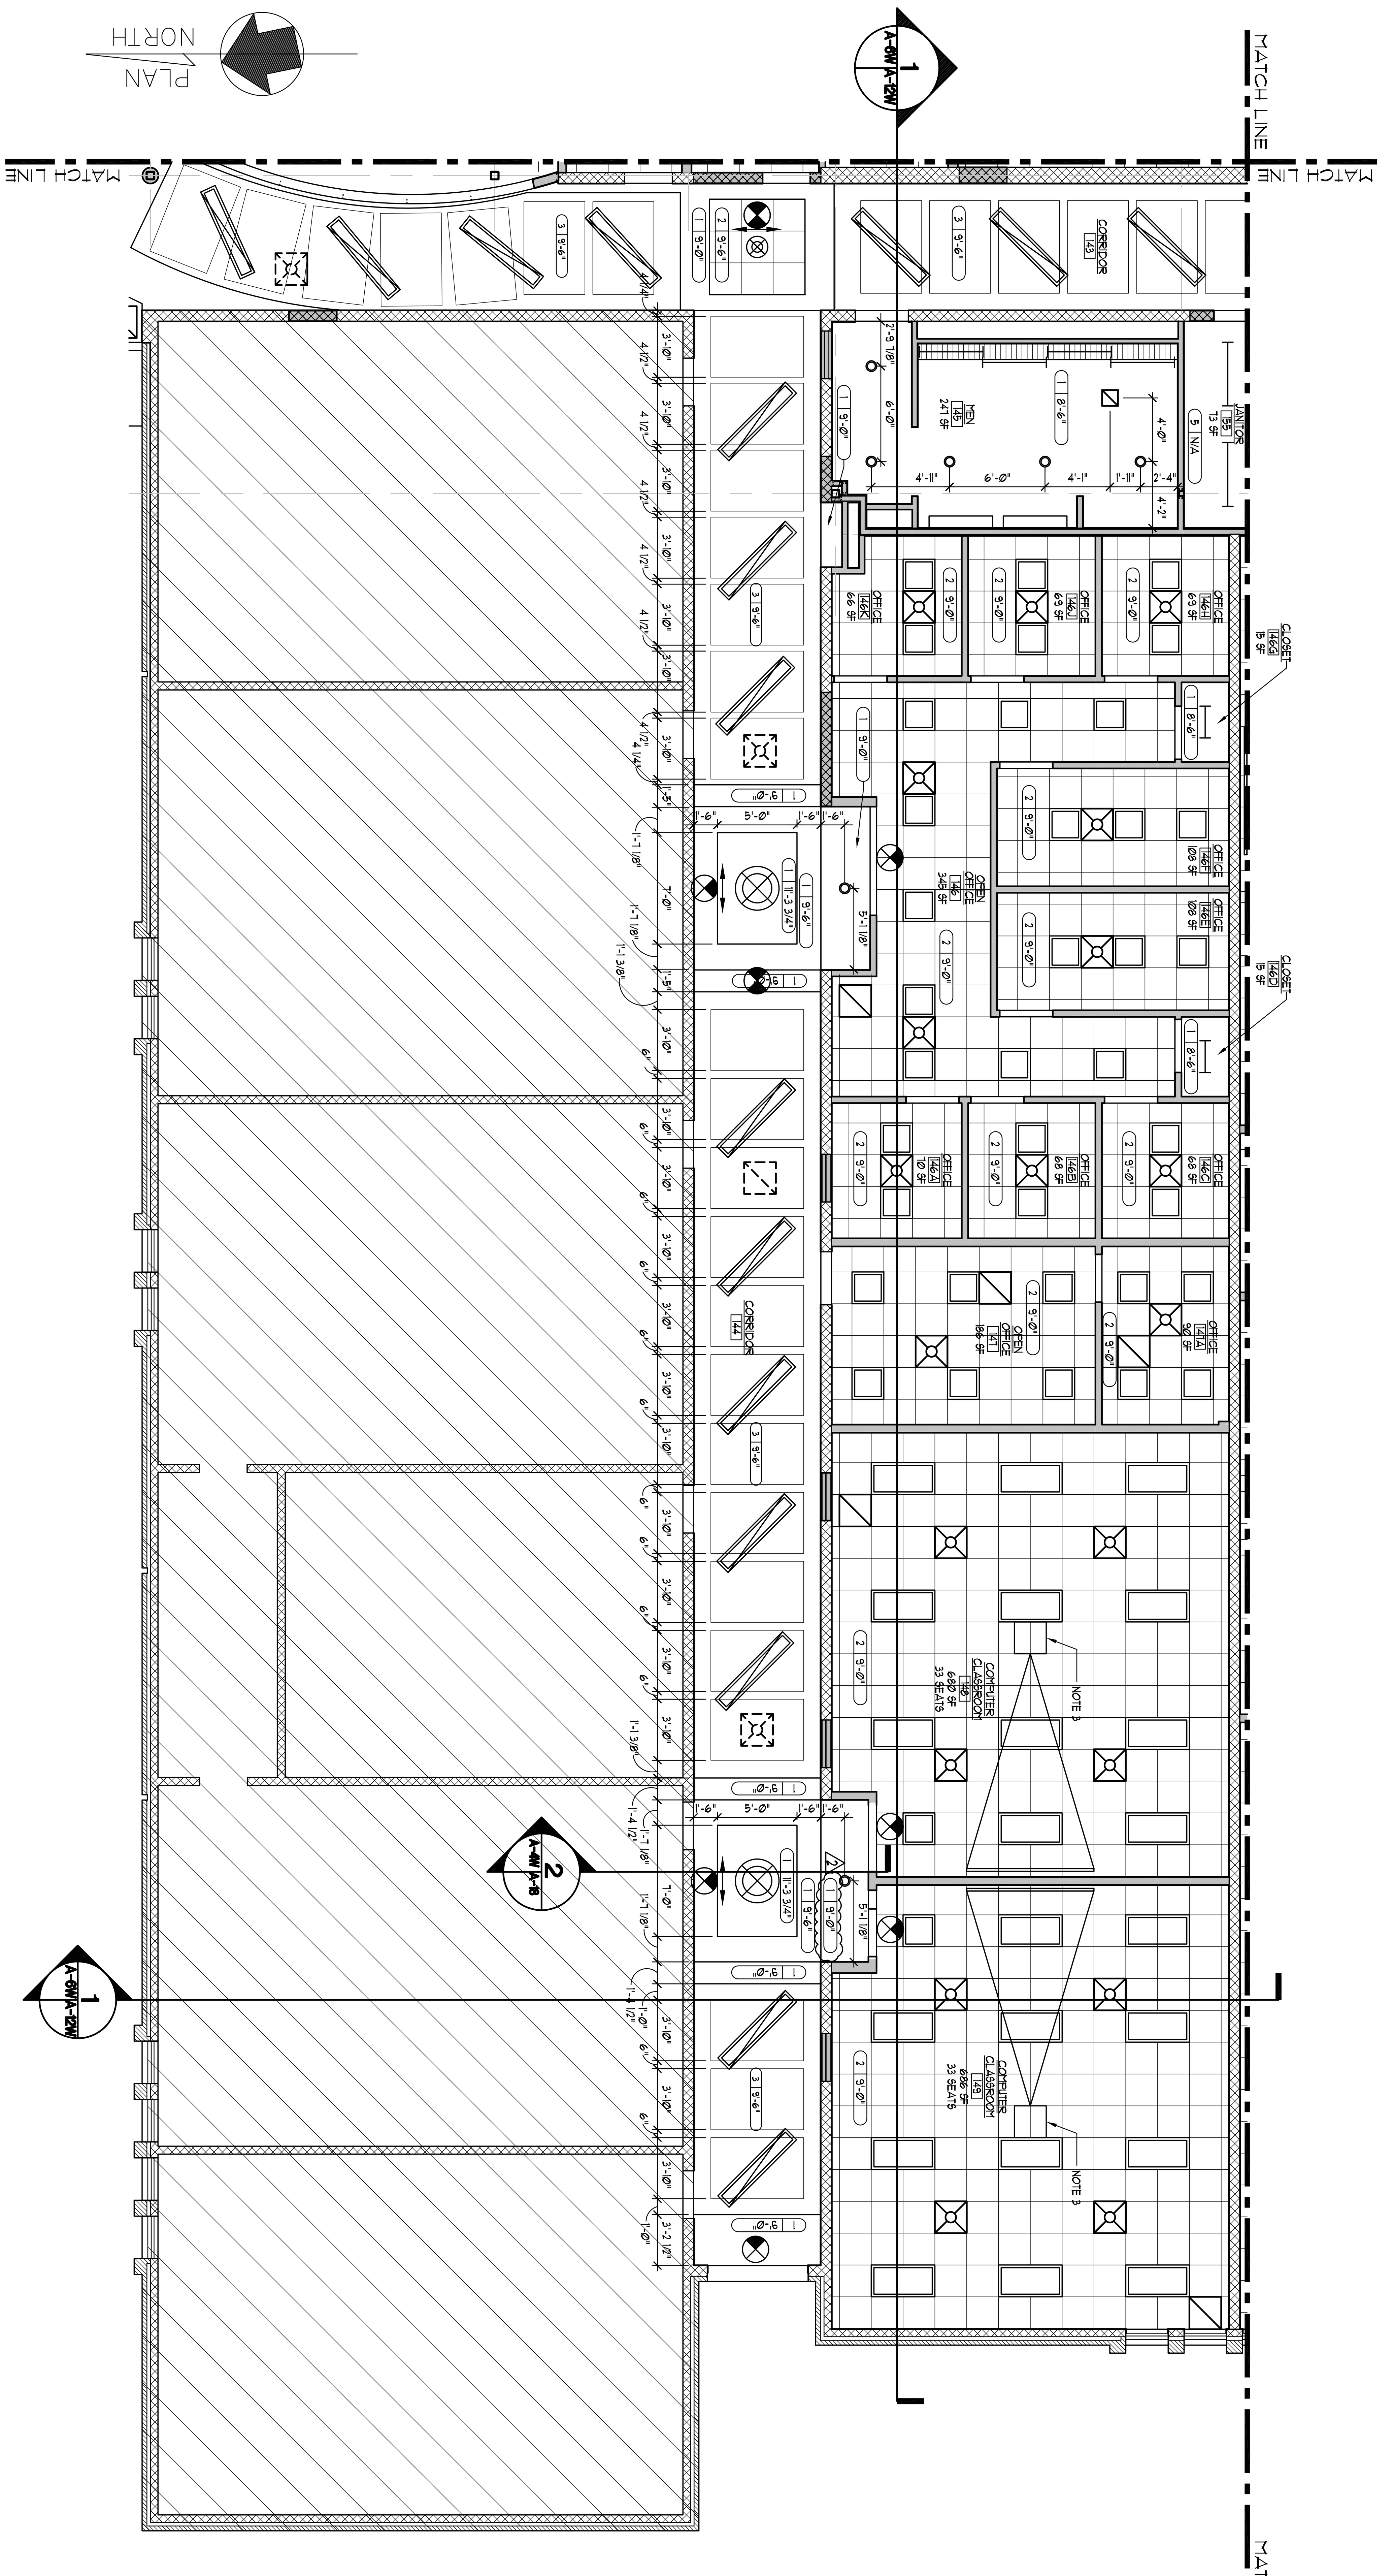


## 1 ENLARGED REFLECTED CEILING PLAN

A-6W | A-9W SCALE: 3/16" = 1'-0"

SCALE: 3/16" = 1'-0"

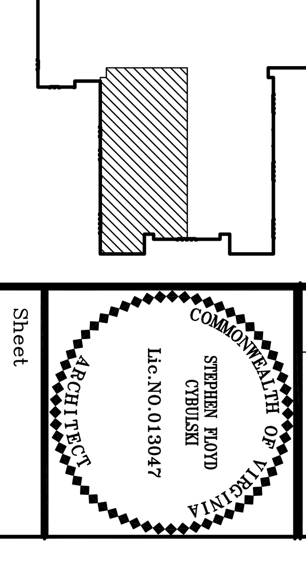

## KEY PLAN

SCALE: 1" = 100'-0"

Date: JANUARY 13, 2010

| NO. | REVISIONS DATE |
|---|---|
| 2 | REV. WORK 3/3/2010 |

COMMONWEALTH OF VIRGINIA
STEPHEN FLOYD CYBULSKI
Lic.NO.013047
ARCHITECT

Sheet A-9W

File Number RCC-A9W-PLAN

**ENLARGED REFLECTED CEILING PLAN WARSAW CAMPUS**

RAPPAHANNOCK COMMUNITY COLLEGE
CAMPUS RENOVATIONS
WARSAW + GLENNS, VIRGINIA
PC: 260-17712


nbj ARCHITECTURE
A Professional Limited Company
GROVE PARK SQUARE
11537-B NUCKOLS ROAD
Glen Allen, Virginia 23059
(804) 273-9811 fax: (804) 273-9843